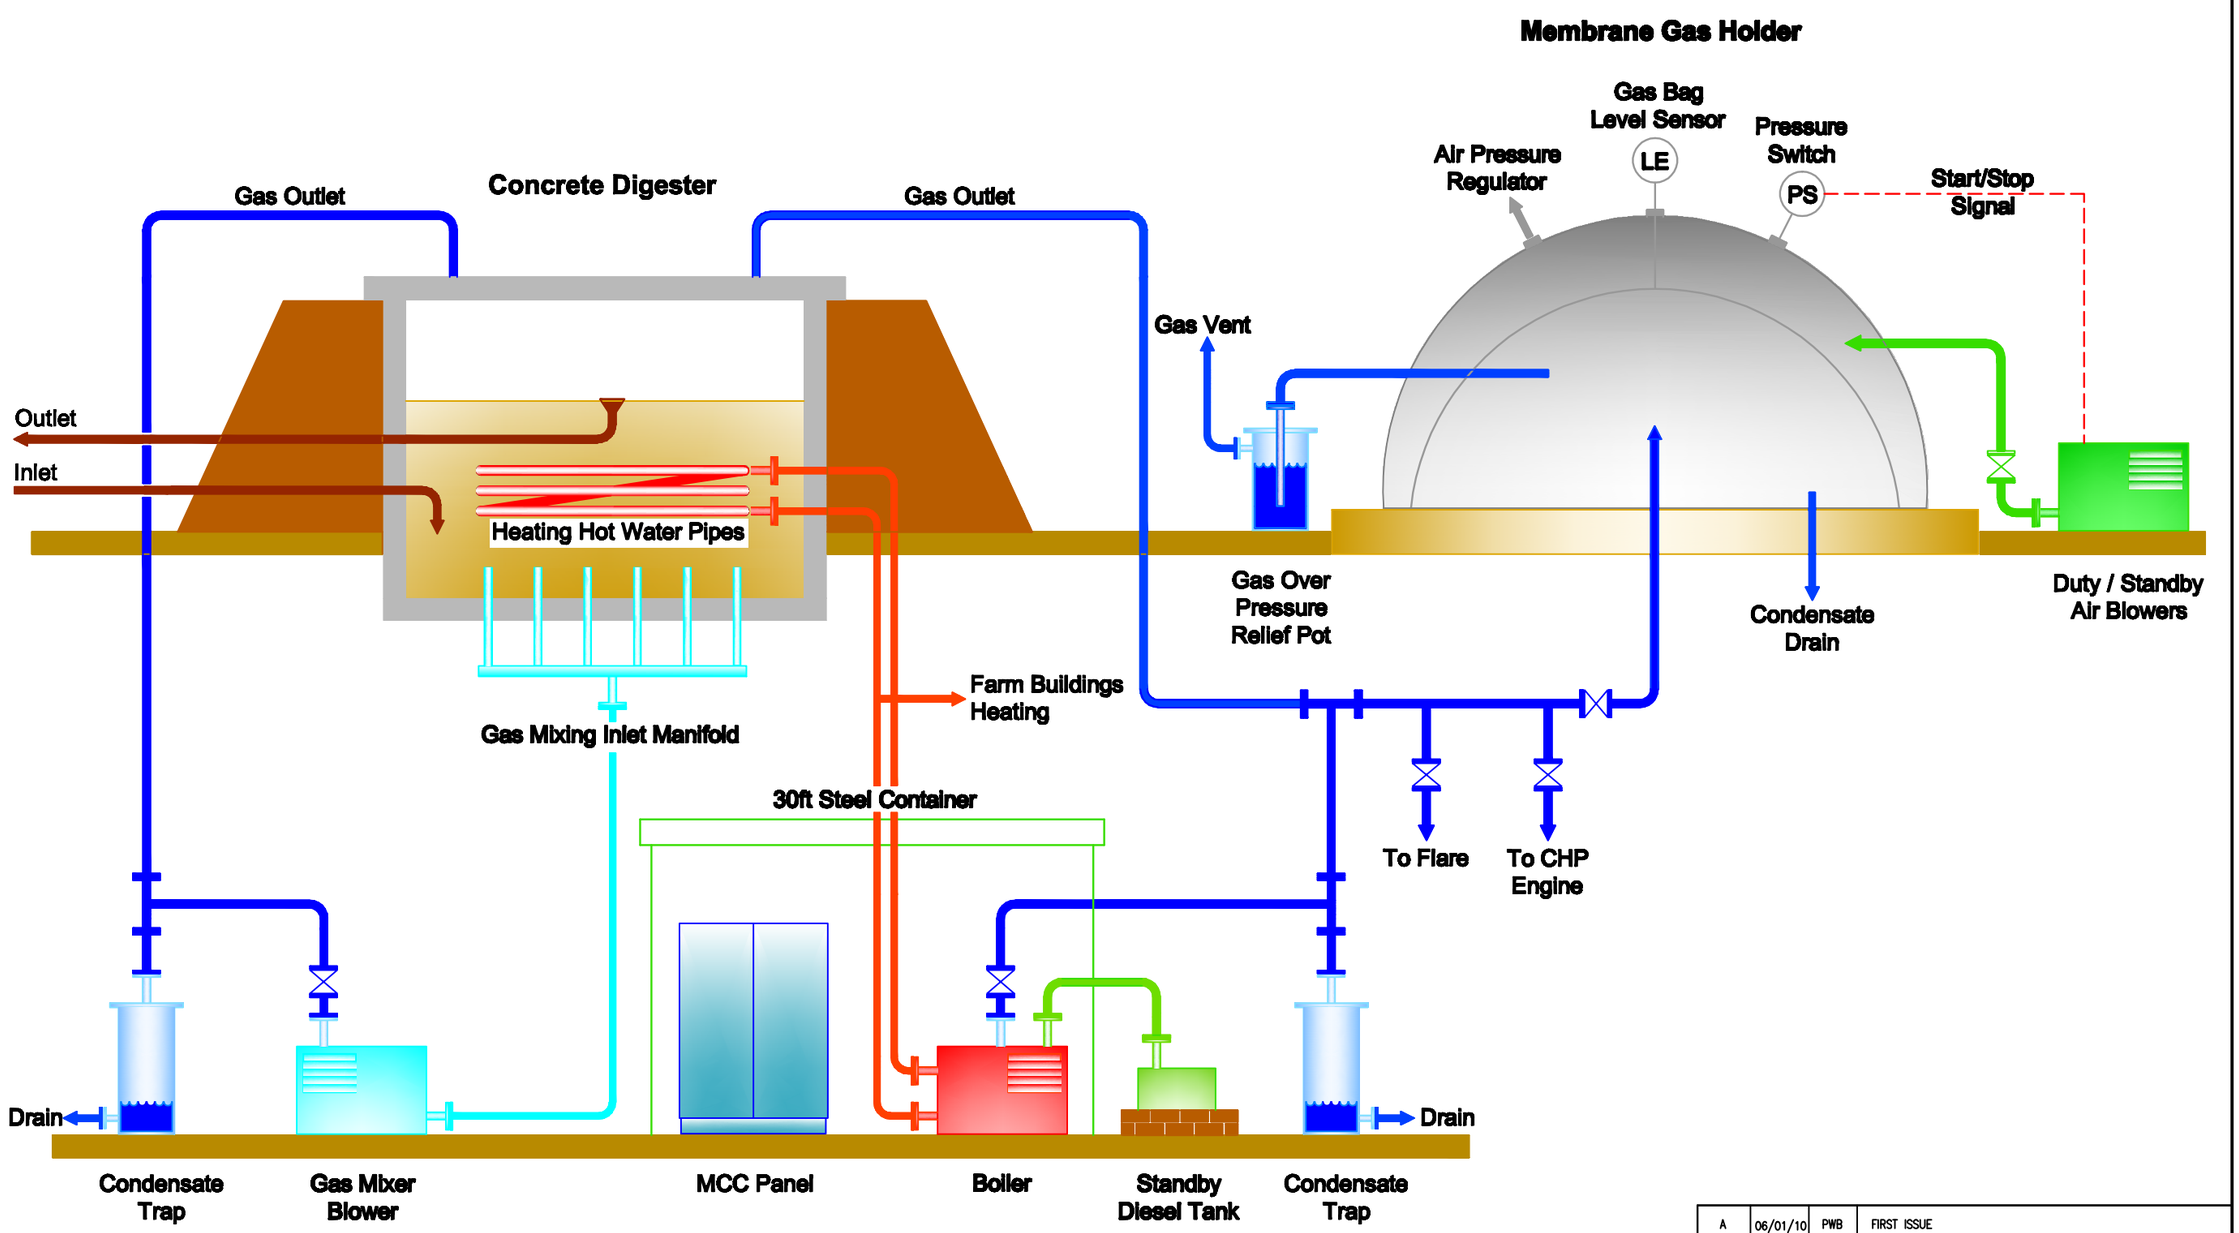

REV.No.	DATE	DRN.	DESCRIPTION
A	06/01/10	PWB	FIRST ISSUE

BIOGAS Products Ltd

JOB No.

TITLE:-
TYPICAL CONCRETE DIGESTER SYSTEM LAYOUT

DRN P.Booth	DATE 06/01/10	SCALE	NTS	DRN No.	BG-STD-1006	REV	A
CHKD M.Newey	DATE 06/01/10						